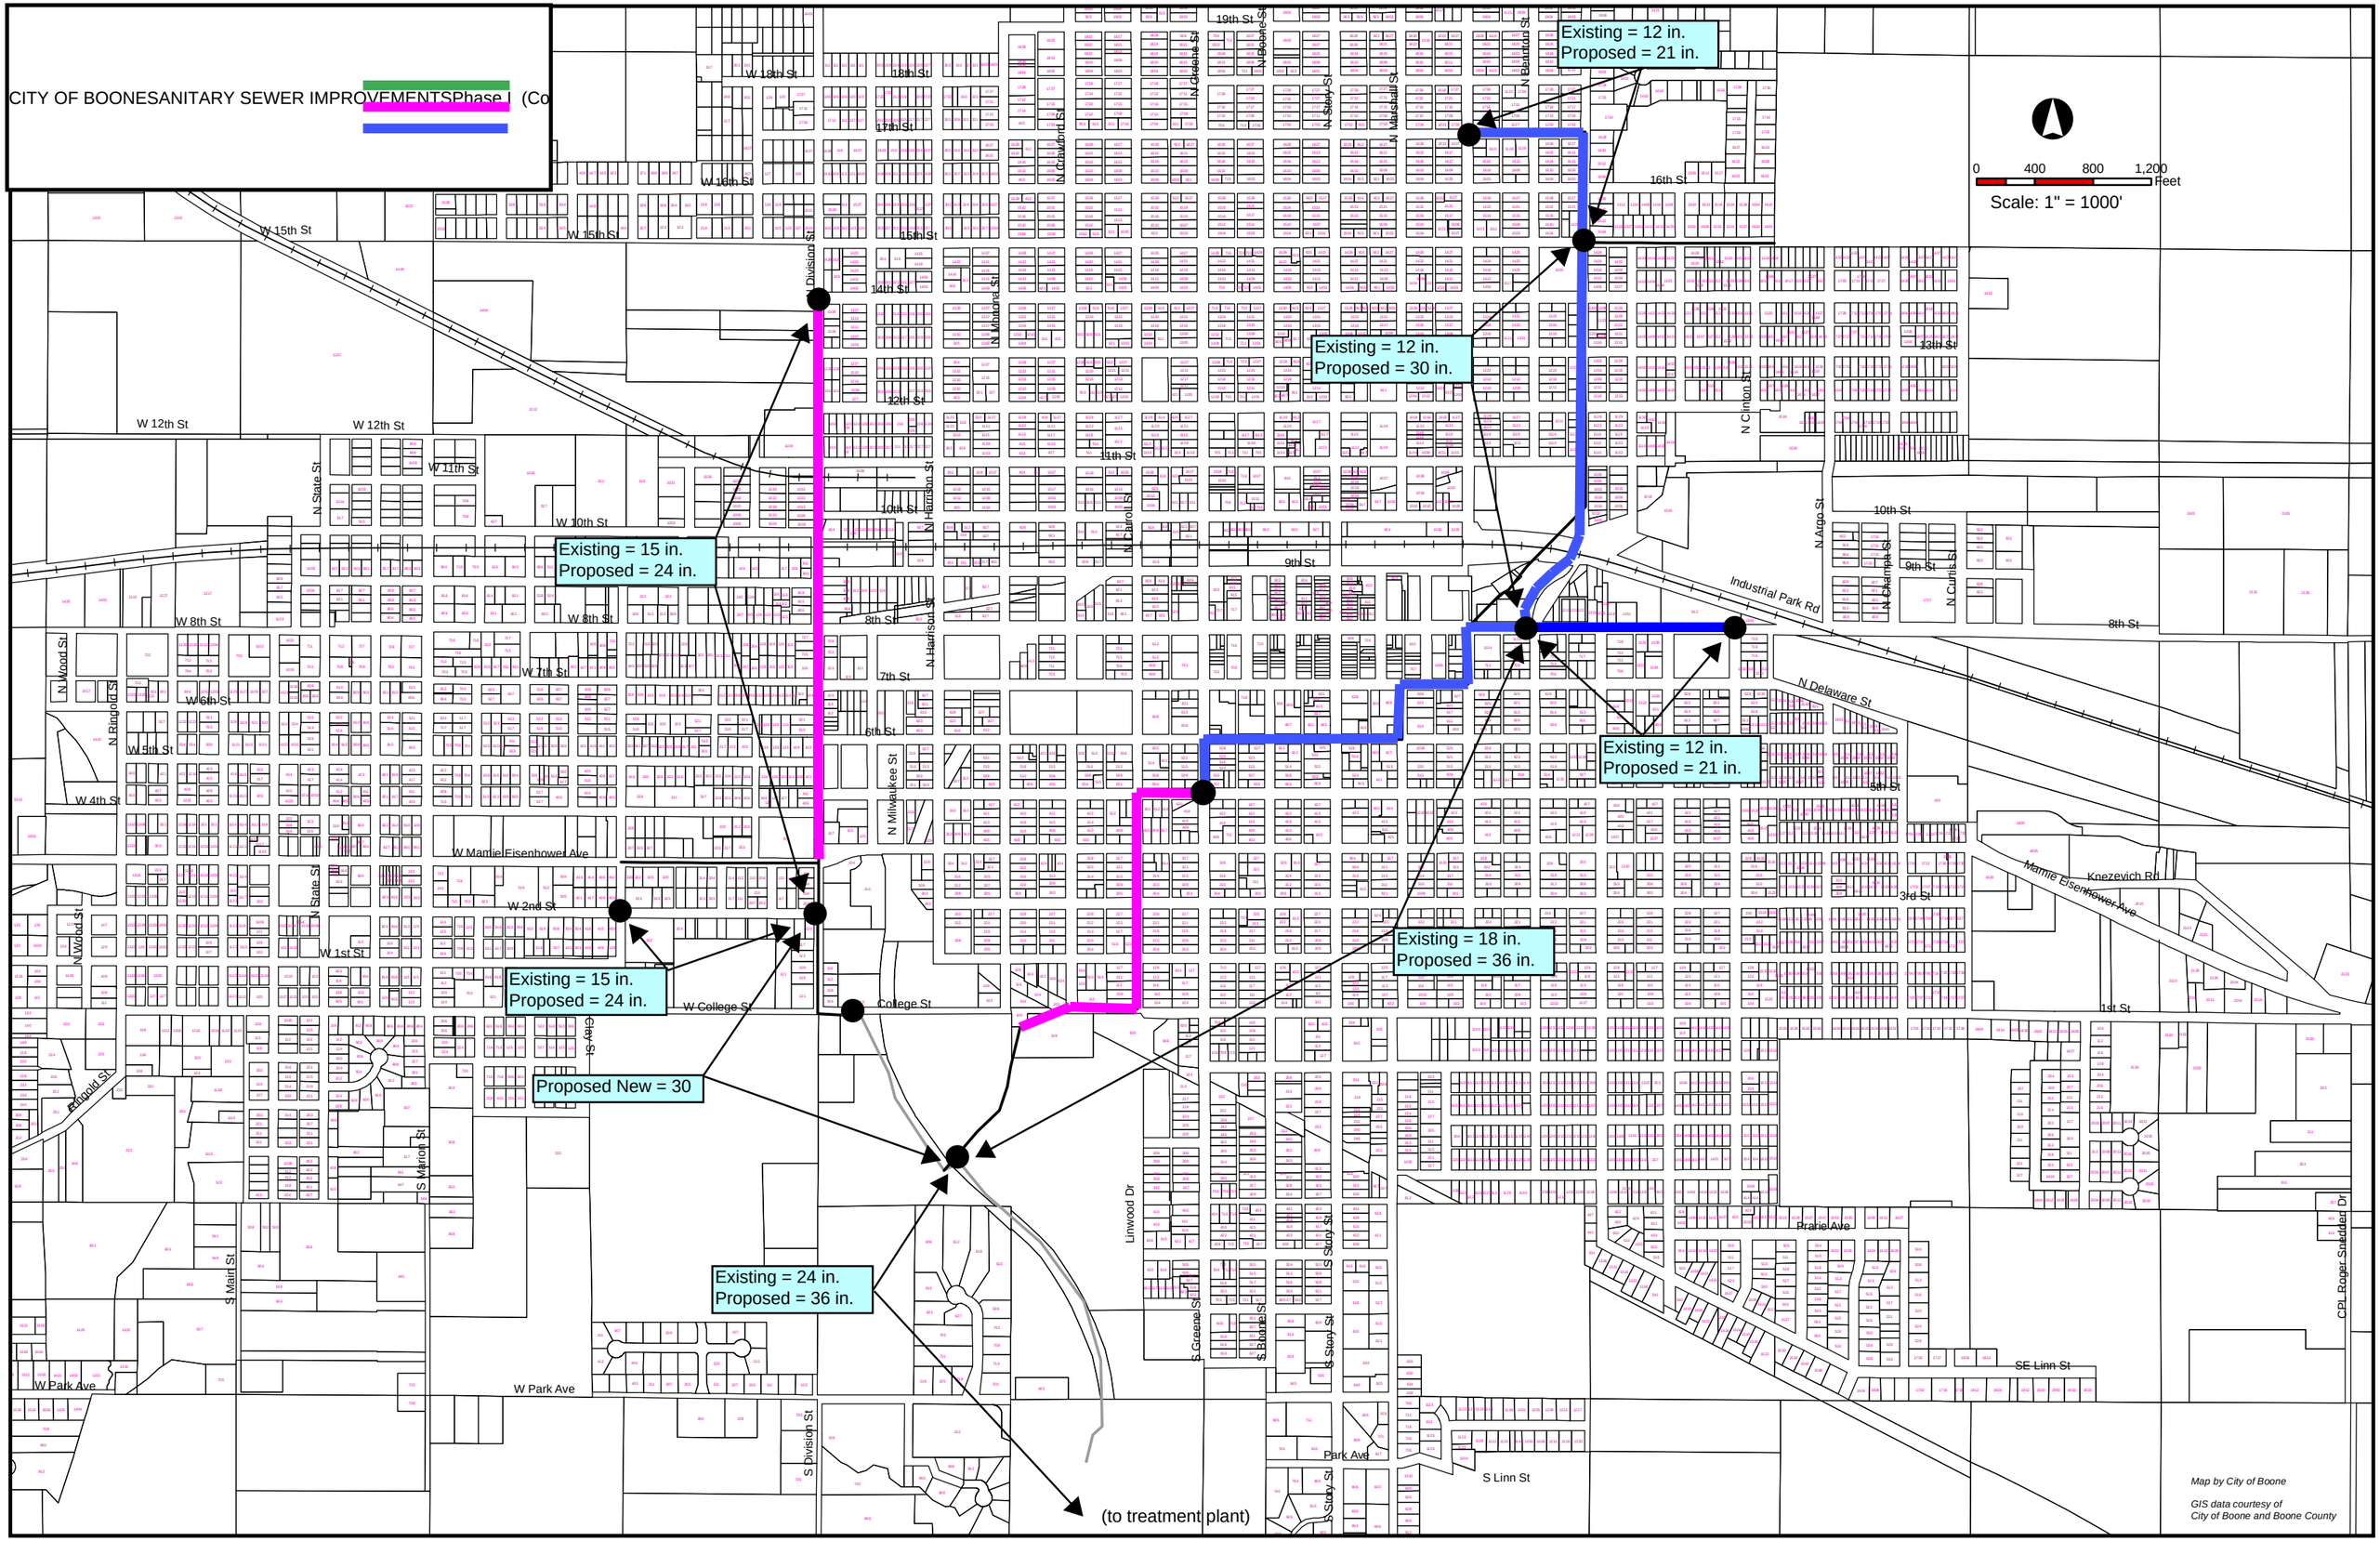
CITY OF BOONESANITARY SEWER IMPROVEMENTSPhase I (Co
Existing = 12 in.
Proposed = 21 in.
Existing = 12 in.
Proposed = 30 in.
Existing = 15 in.
Proposed = 24 in.
Existing = 12 in.
Proposed = 21 in.
Existing = 18 in.
Proposed = 36 in.
Existing = 15 in.
Proposed = 24 in.
Proposed New = 30
Existing = 24 in.
Proposed = 36 in.
(to treatment plant)
0 400 800 1,200 Feet
Scale: 1" = 1000'
19th St
18th St
17th St
16th St
15th St
14th St
13th St
12th St
11th St
10th St
9th St
8th St
7th St
6th St
5th St
4th St
3rd St
1st St
W 15th St
W 12th St
W 11th St
W 10th St
W 8th St
W 7th St
W 6th St
W 5th St
W 4th St
W Mamie Eisenhower Ave
W 2nd St
W 1st St
W College St
College St
W Park Ave
Park Ave
S Linn St
SE Linn St
Prairie Ave
Knezevich Rd
Mamie Eisenhower Ave
Industrial Park Rd
N Delaware St
N Division St
N Monona St
N Harrison St
N Carroll St
N Milwaukee St
N State St
N Wood St
N Ringold St
N Clinton St
N Argo St
N Champa St
N Curtis St
N Greene St
N Boone St
N Crawford St
N Story St
N Marshall St
N Beaumont St
S Marion St
S Mairn St
S Division St
S Greene St
S Boone St
S Story St
Linwood Dr
CPL Roger Snedder Dr
Map by City of Boone
GIS data courtesy of
City of Boone and Boone County